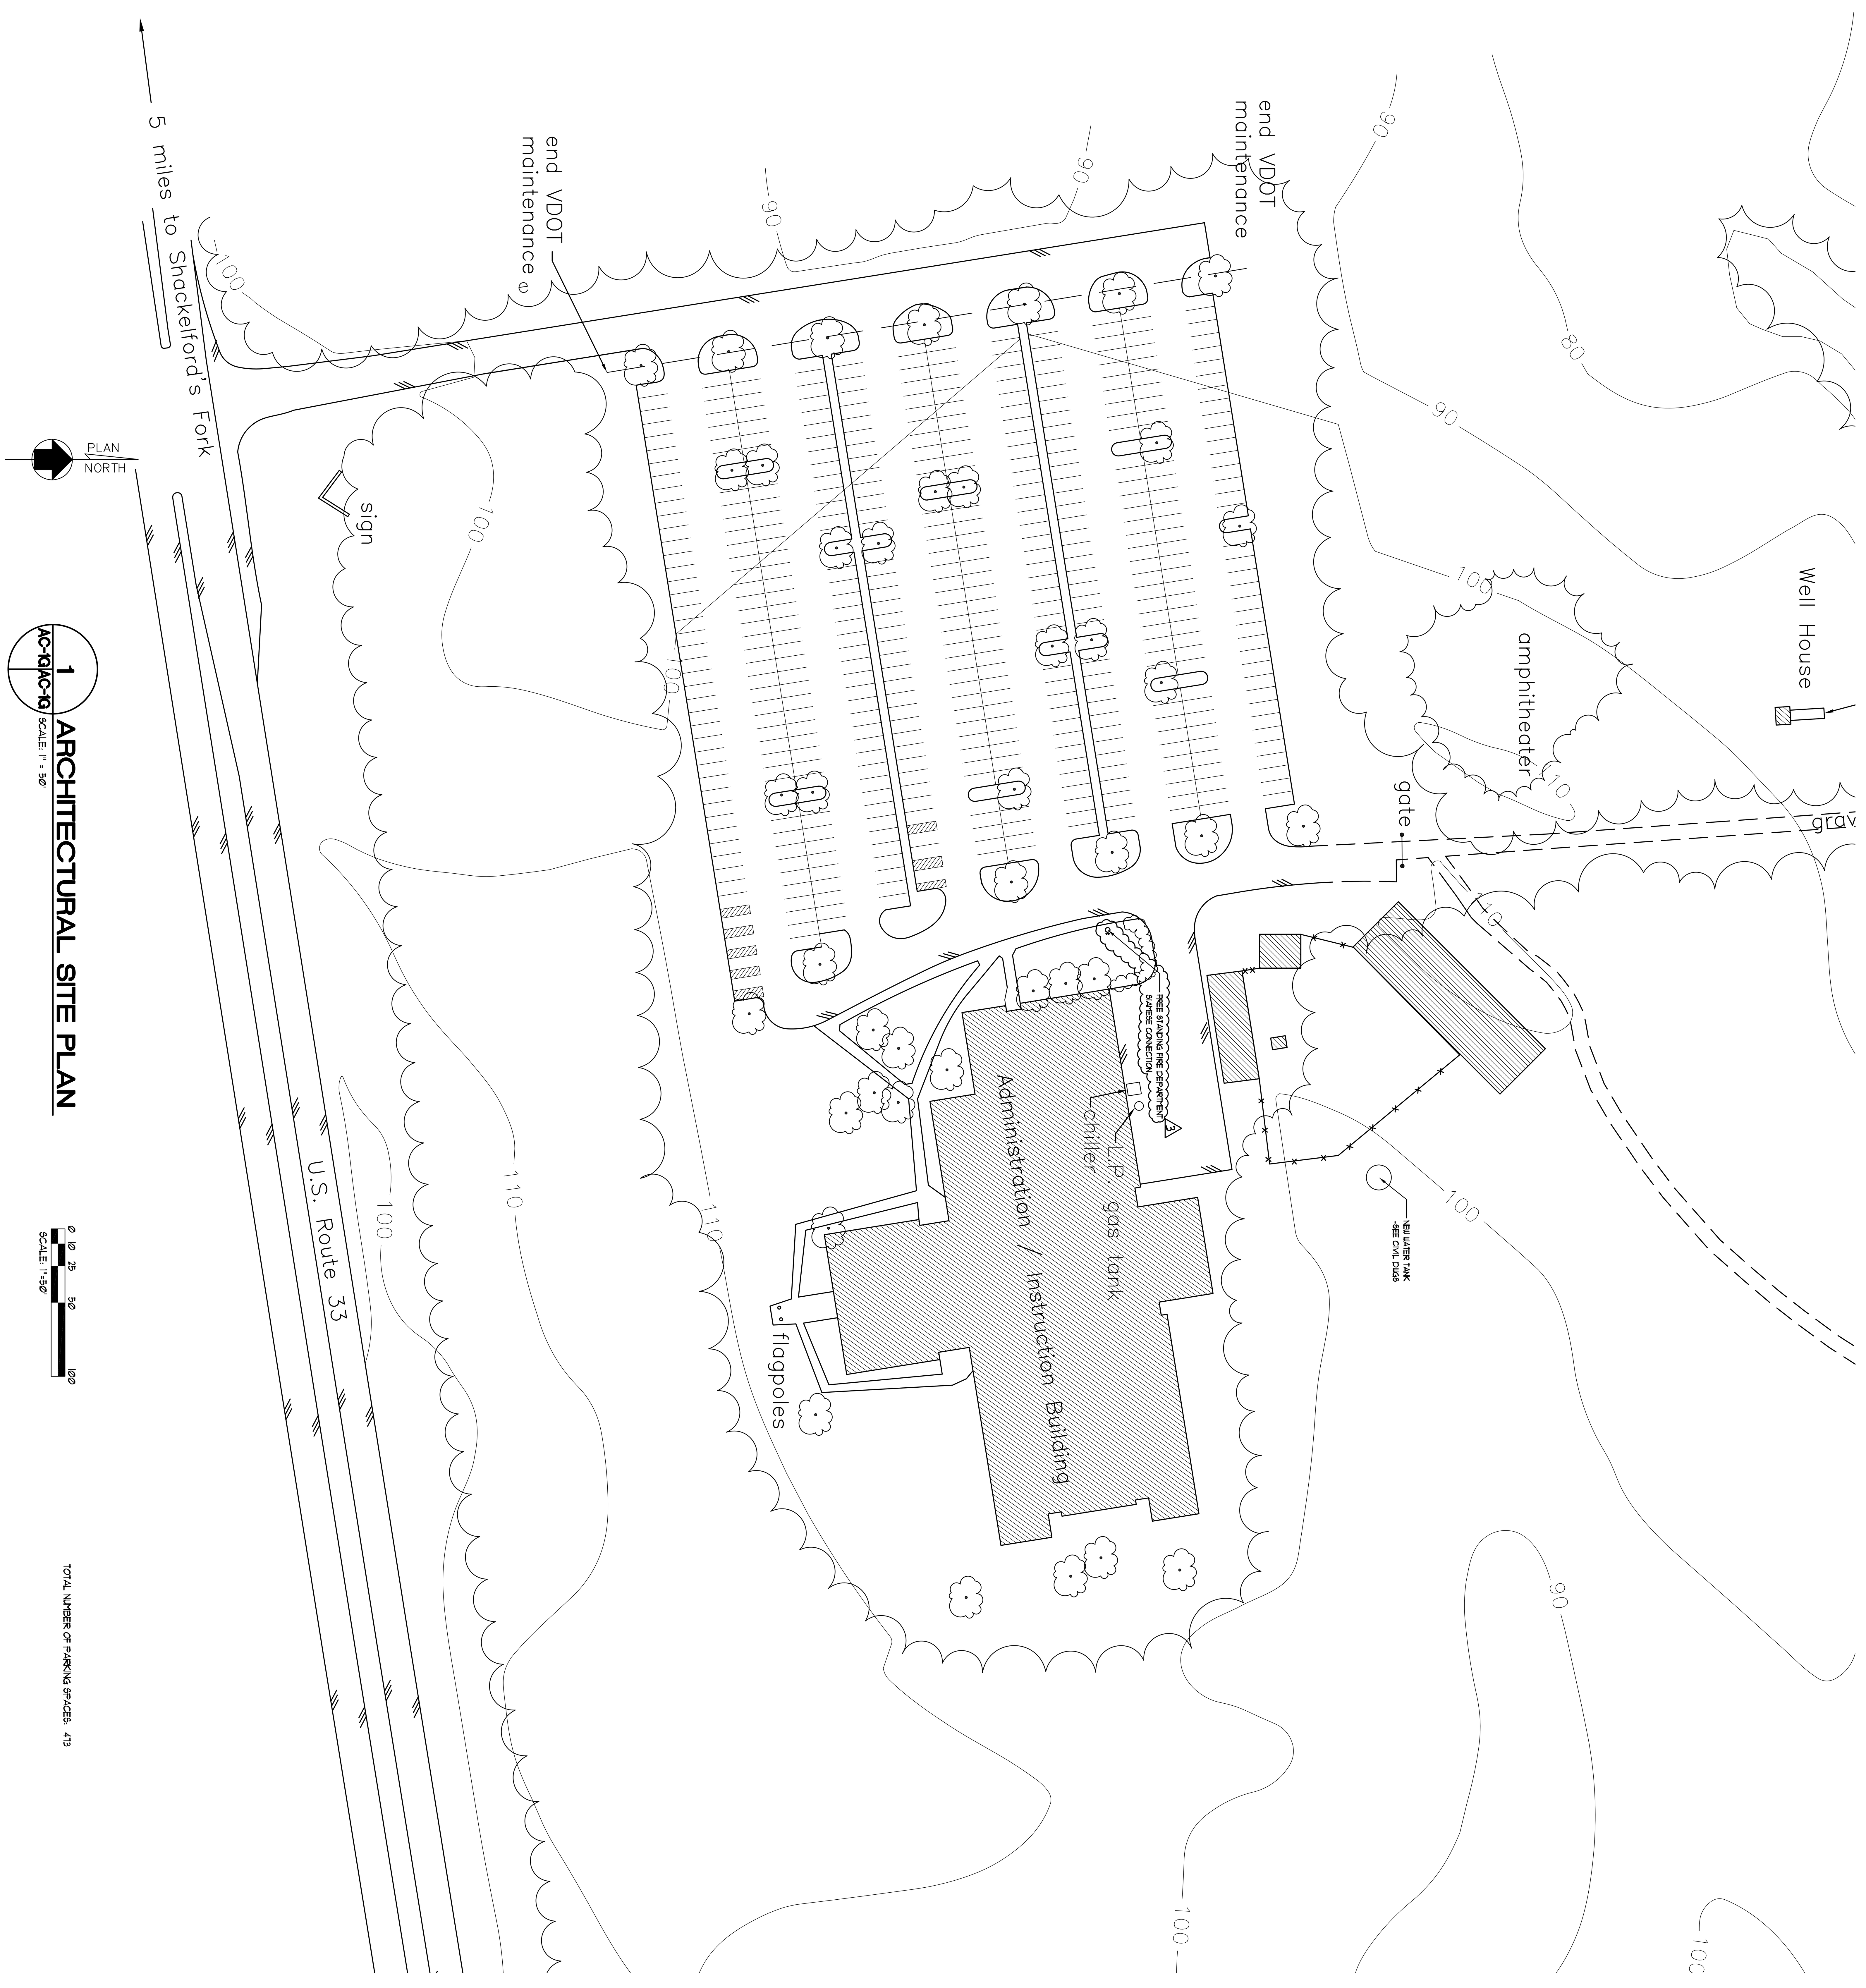

Sheet
AC-1G
File Number
RCC-AC1G-SITE

COMMONWEALTH OF VIRGINIA
STEPHEN FLOYD CYBULSKI
Lic.NO.013047
ARCHITECT

REVISIONS	
NO.	DATE
2	REV. WORK 3/3/2010
3	REV. WORK 4/21/2010

Date:
JANUARY 13, 2010

ARCHITECTURAL SITE PLAN
GLENNS CAMPUS

RAPPAHANNOCK COMMUNITY COLLEGE
CAMPUS RENOVATIONS
WARSAW + GLENNS, VIRGINIA
PC: 260-17712

nbj ARCHITECTURE
A Professional Limited Company
GROVE PARK SQUARE
11537-B NUCKOLS ROAD
Glen Allen, Virginia 23059
(804) 273-9811 fax: (804) 273-9843